125 East College Street
Covina, CA, 91723
P) 626-384-5460
Building@covinaca.gov
www.covinaca.gov

Application/Permit # *BLD25-67*

Plot Plan
HANDOUT #15

Date: *7/4/2025* **Address:** *123 Alpha St.*

SAMPLE PLOT PLAN (ALL PERMITS)

INCLUDE BUILDING DATA

SQUARE FOOTAGE,

LOT COVERAGE

- EXISTING AND PROPOSED
- NUMBER OF BEDROOMS
- NUMBER BATHROOMS

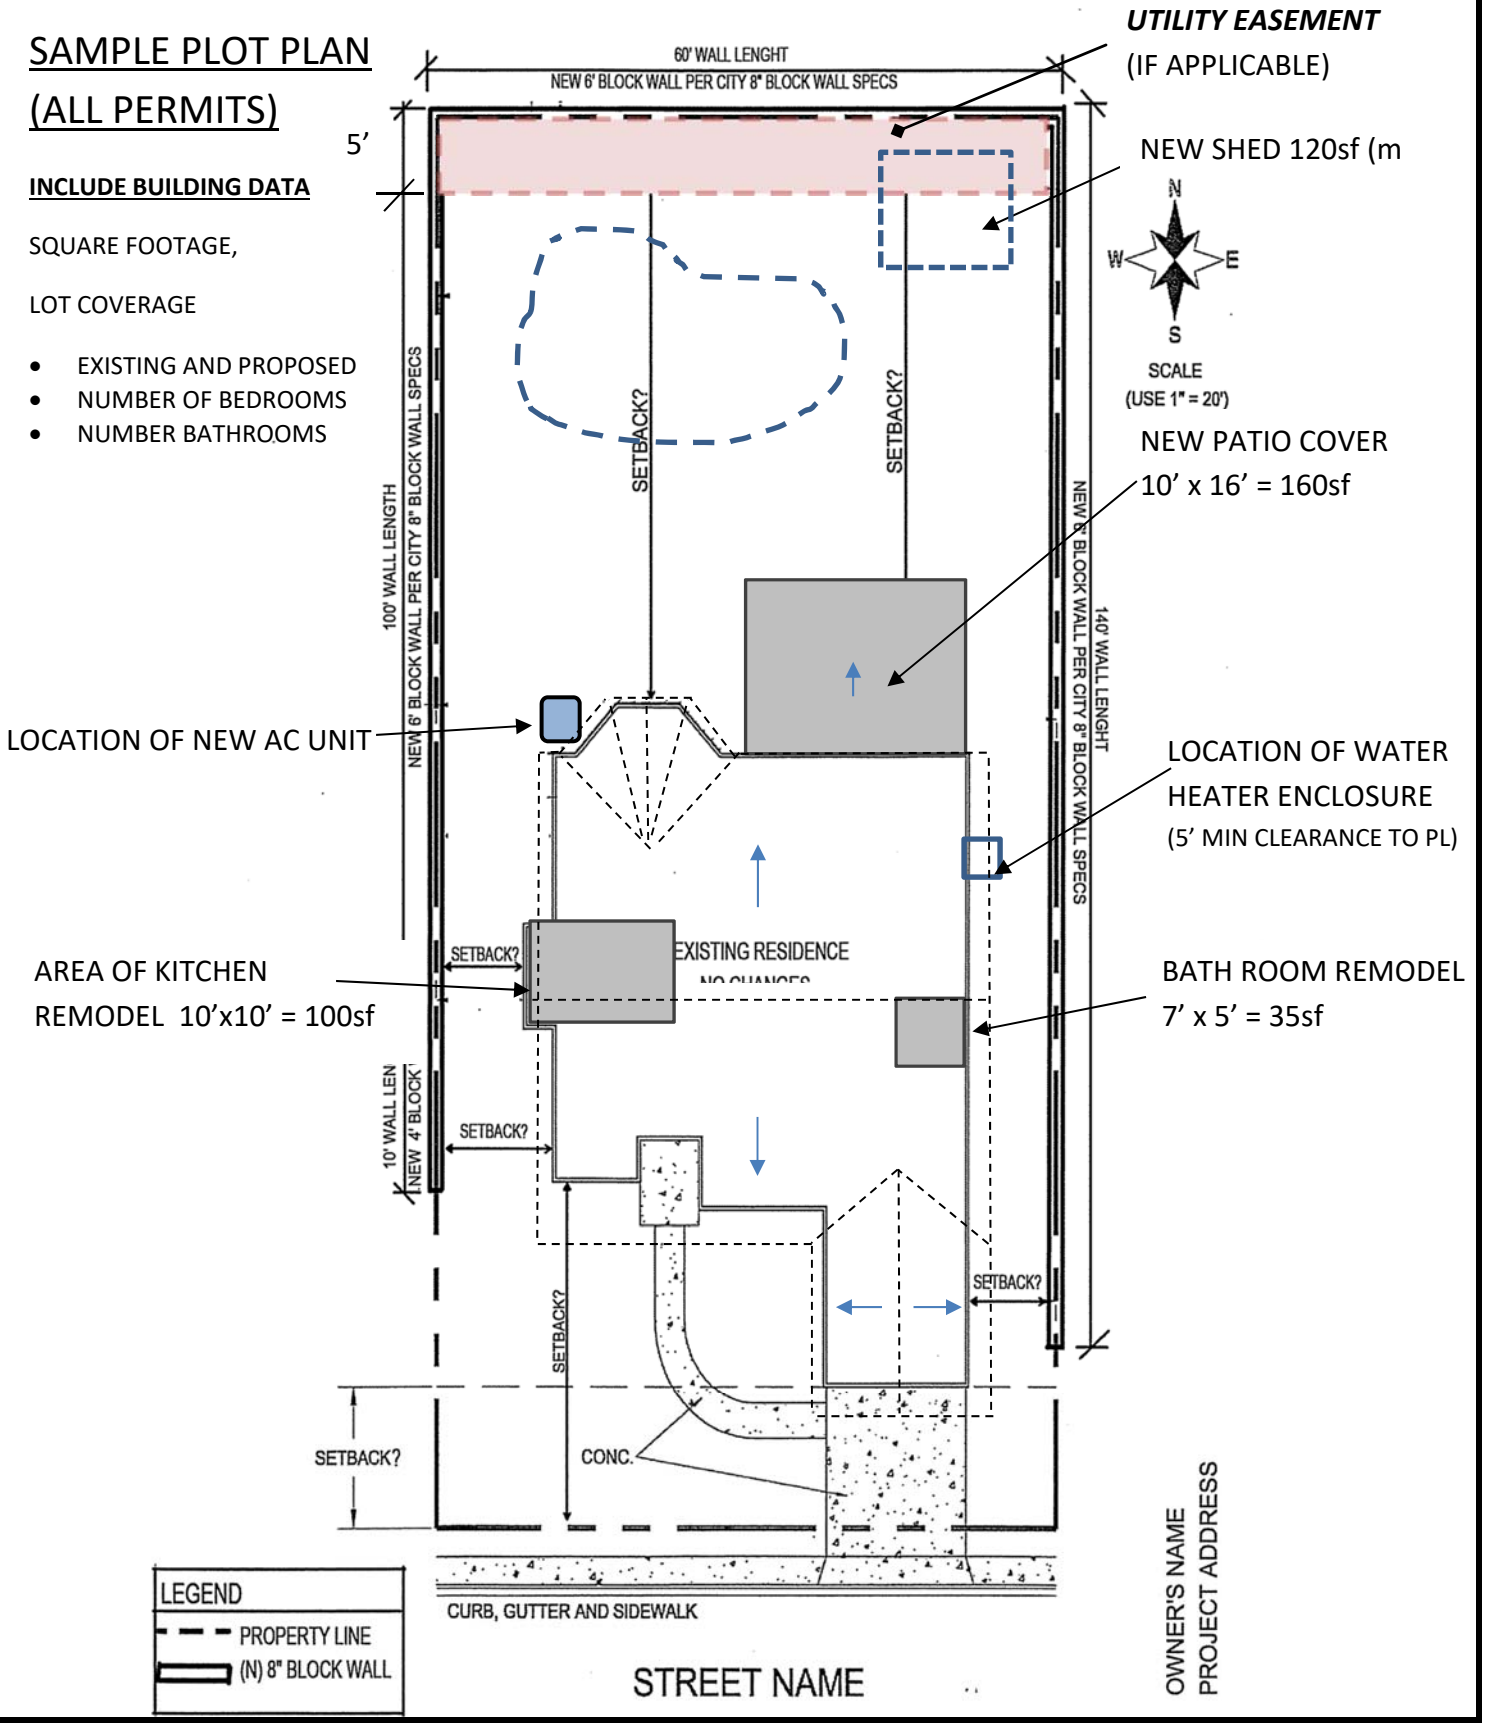

05/01/2025

PROJECT	BUILDING DATA
APN:_____	_____
SQUARE FOOTAGE:	_____
LOT COVERAGE	_____
EXISTING: _____	_____
NEW/ADDED _____	_____
NUMBER BEDROOMS:_	____BATHROOMS_____

Application/Permit #_____

Plot Plan

Date:_____Address:_____

I HEREBY STATE THAT THIS PLOT PLAN AND THE DIMENSION SHOWN ARE CORRECT:

SIGNATURE **ADDRESS**